


M BUILDING METER ROOM

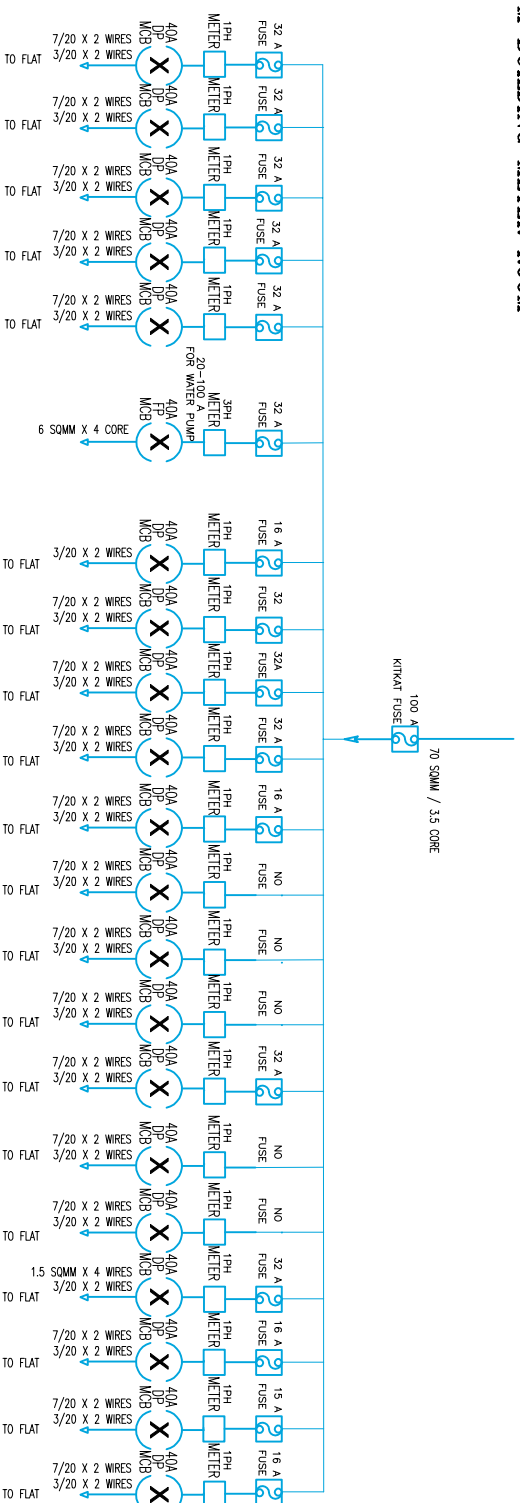

TECHNOCRATS

104/402, C-WING, HANUMAN CHHAYA CHS,

TILAK NAGAR, MUMBAI-400089.

DRAWING TITLE:

SINGLE LINE DIAGRAM FOR M BUILDING METER CABIN

CLIENT NAME:

RESERVE BANK OF INDIA STAFF QUARTERS, RAHEJA
TWP, MALAD EAST, MUMBAI, MAHARASHTRA 400097.

DRAWN BY:

RAHUL PATIL

CHECKED BY

ANIRUDDHA WAJE

APPROVED BY:

JITENDRA SAKPAL